

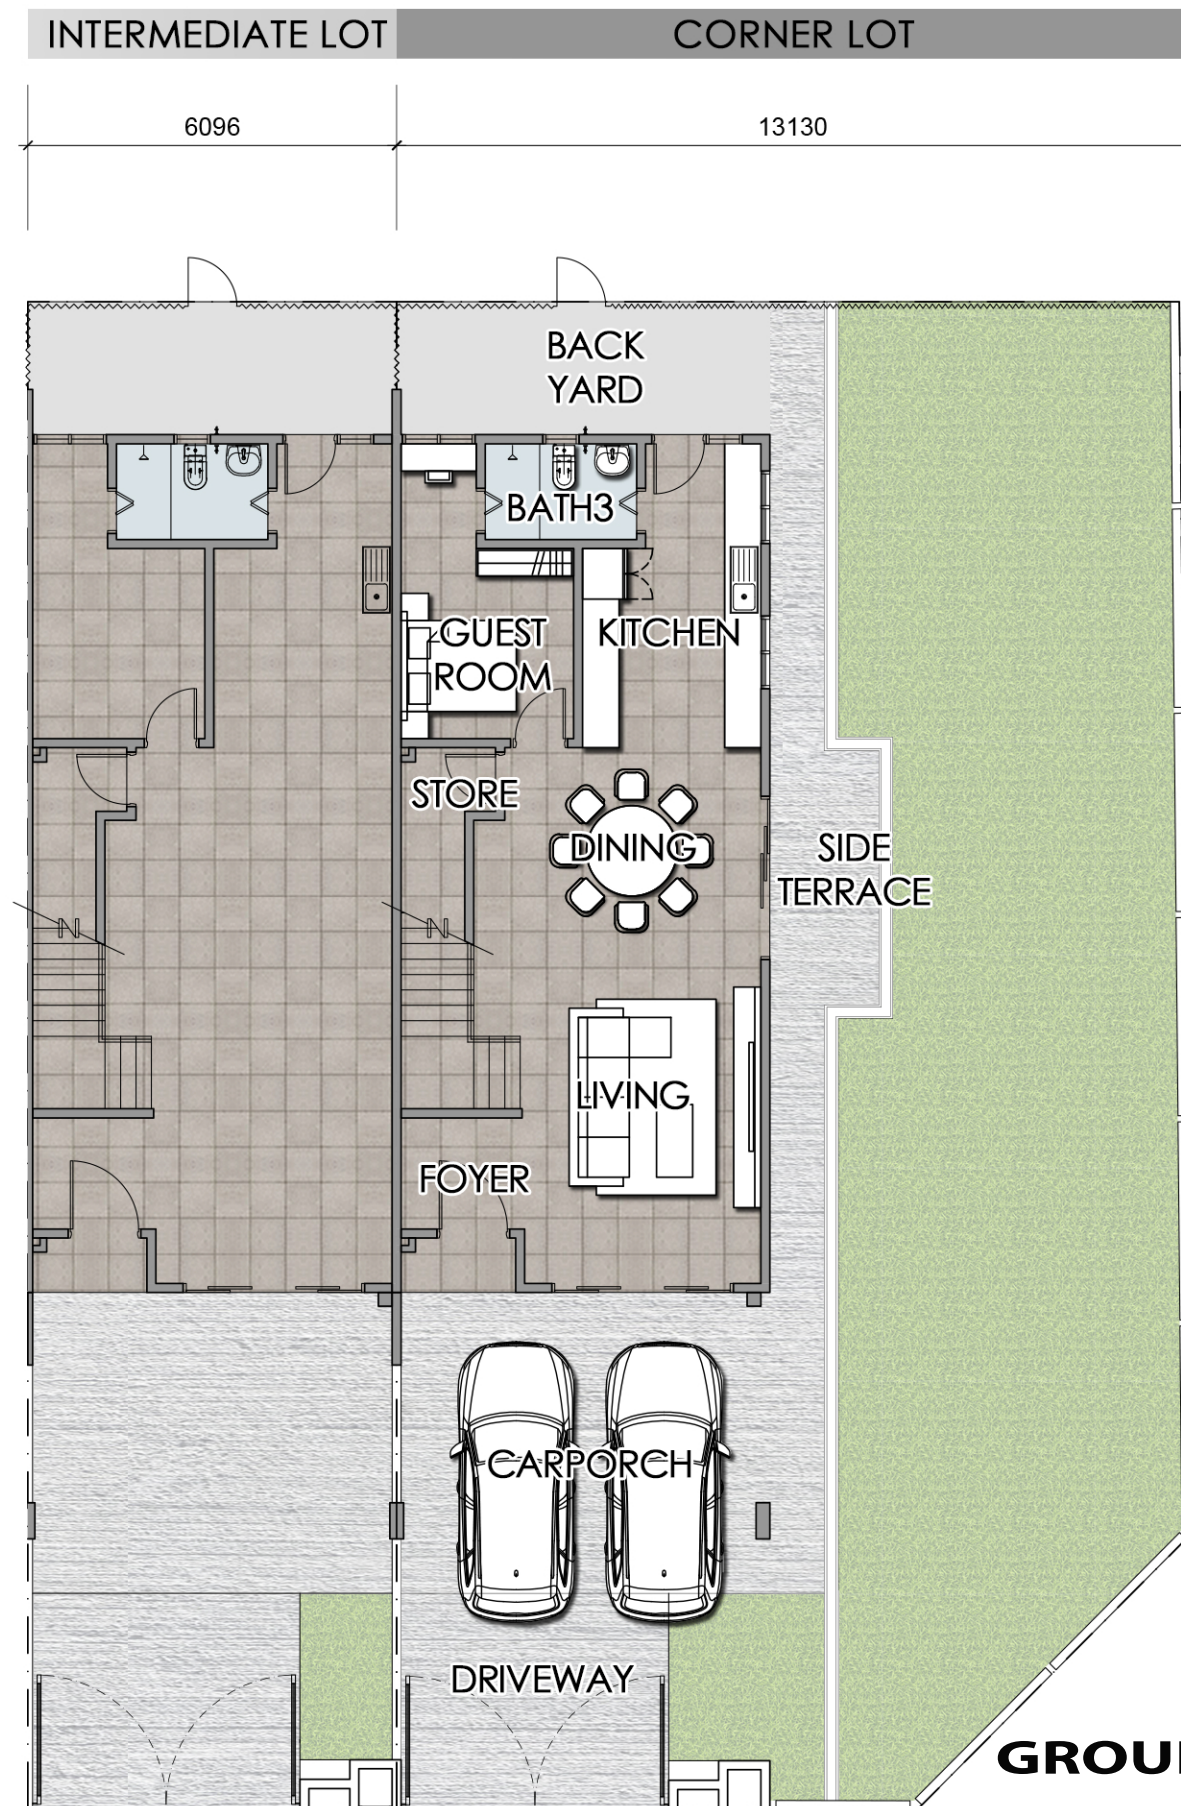


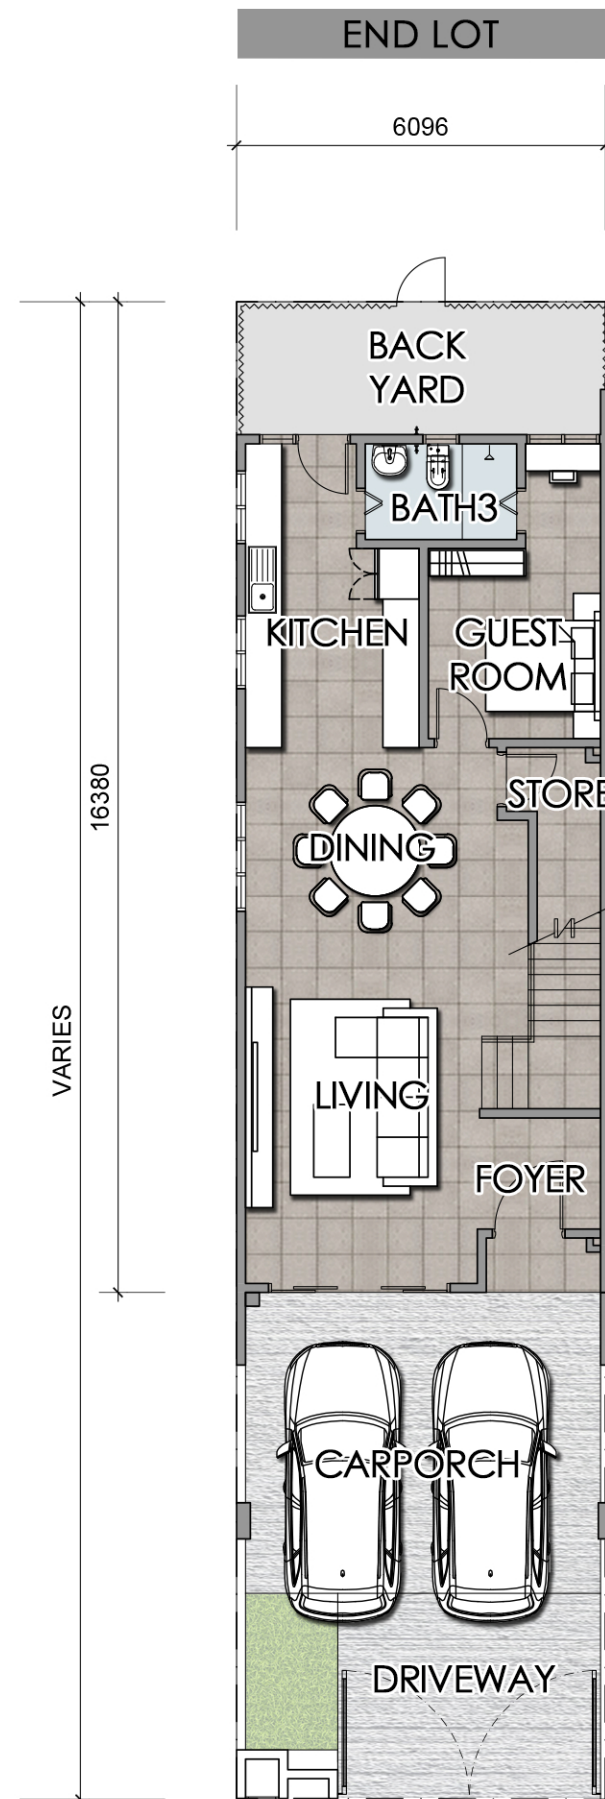

GROUND FLOOR PLAN
SCALE : 1 : 125

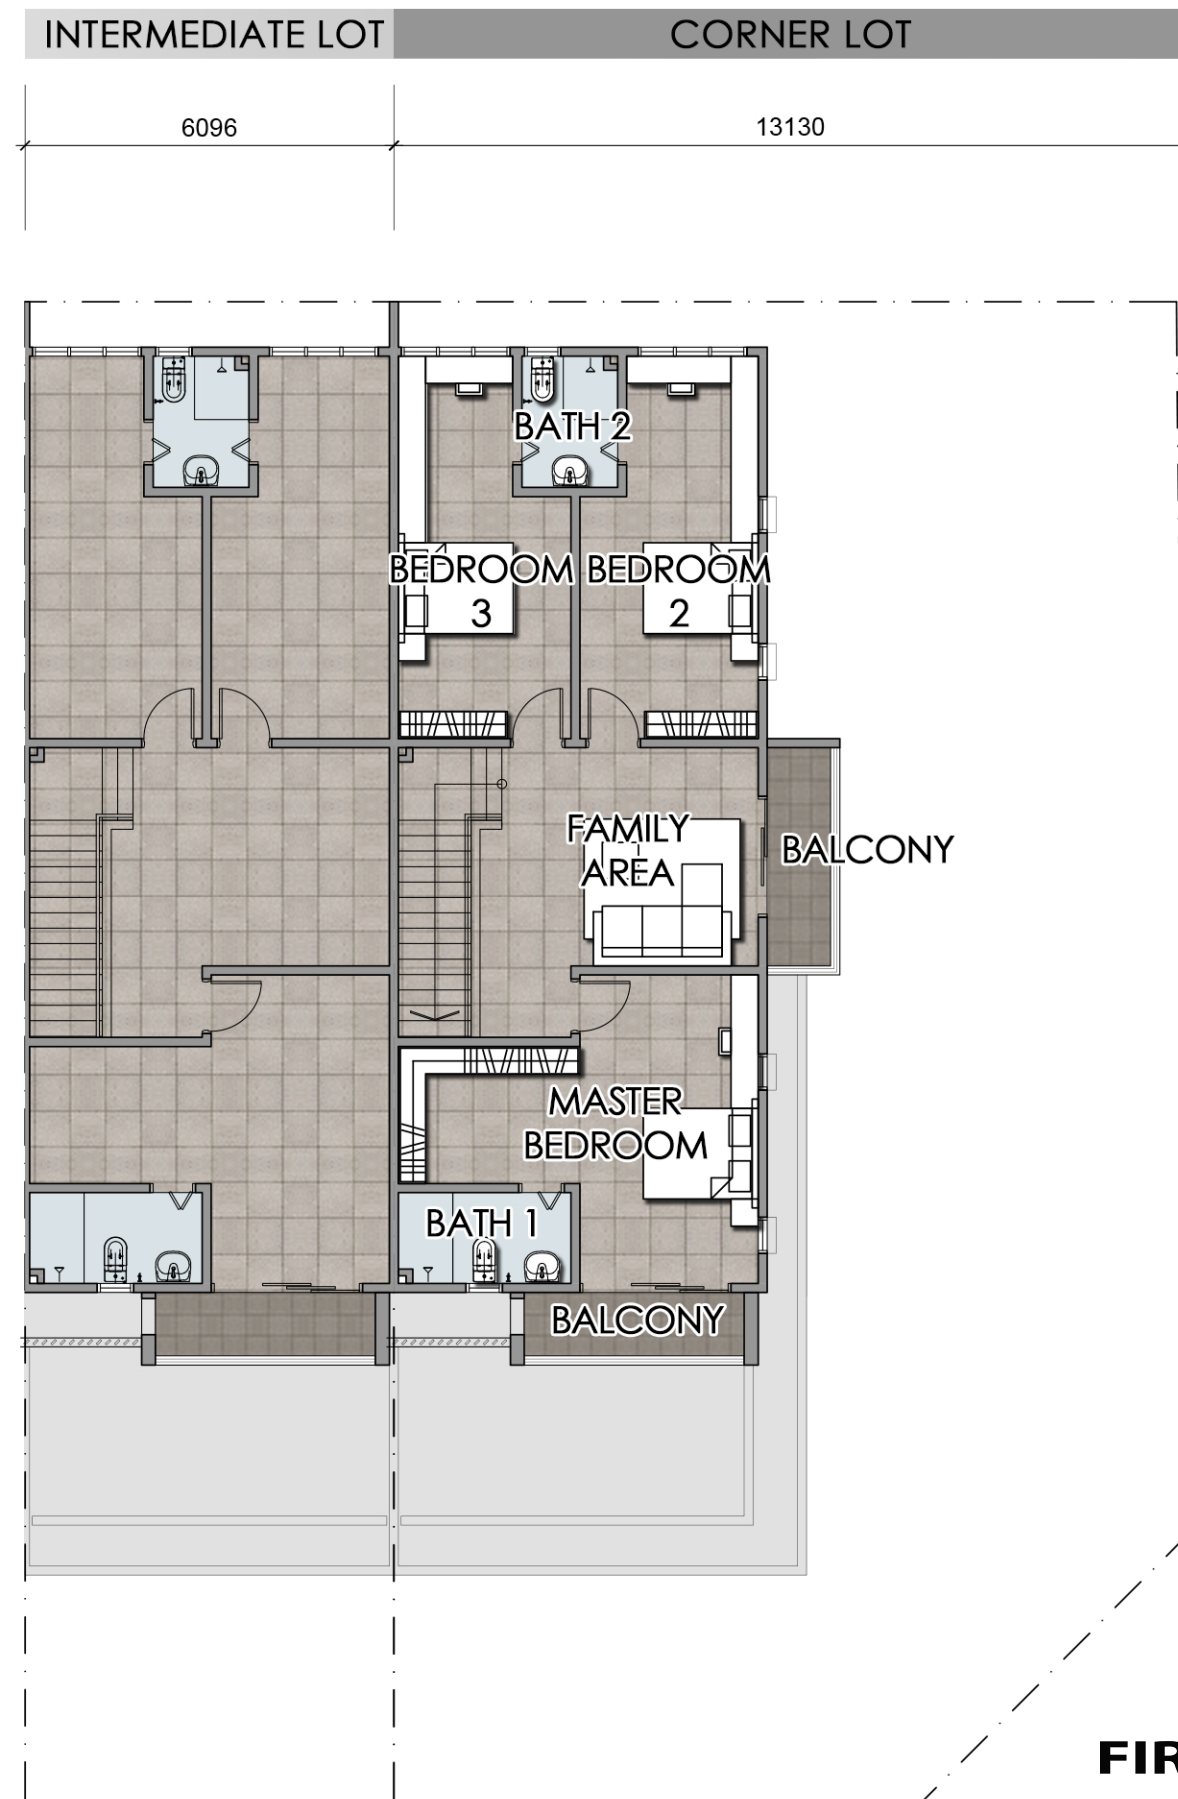

FIRST FLOOR PLAN
SCALE : 1 : 125